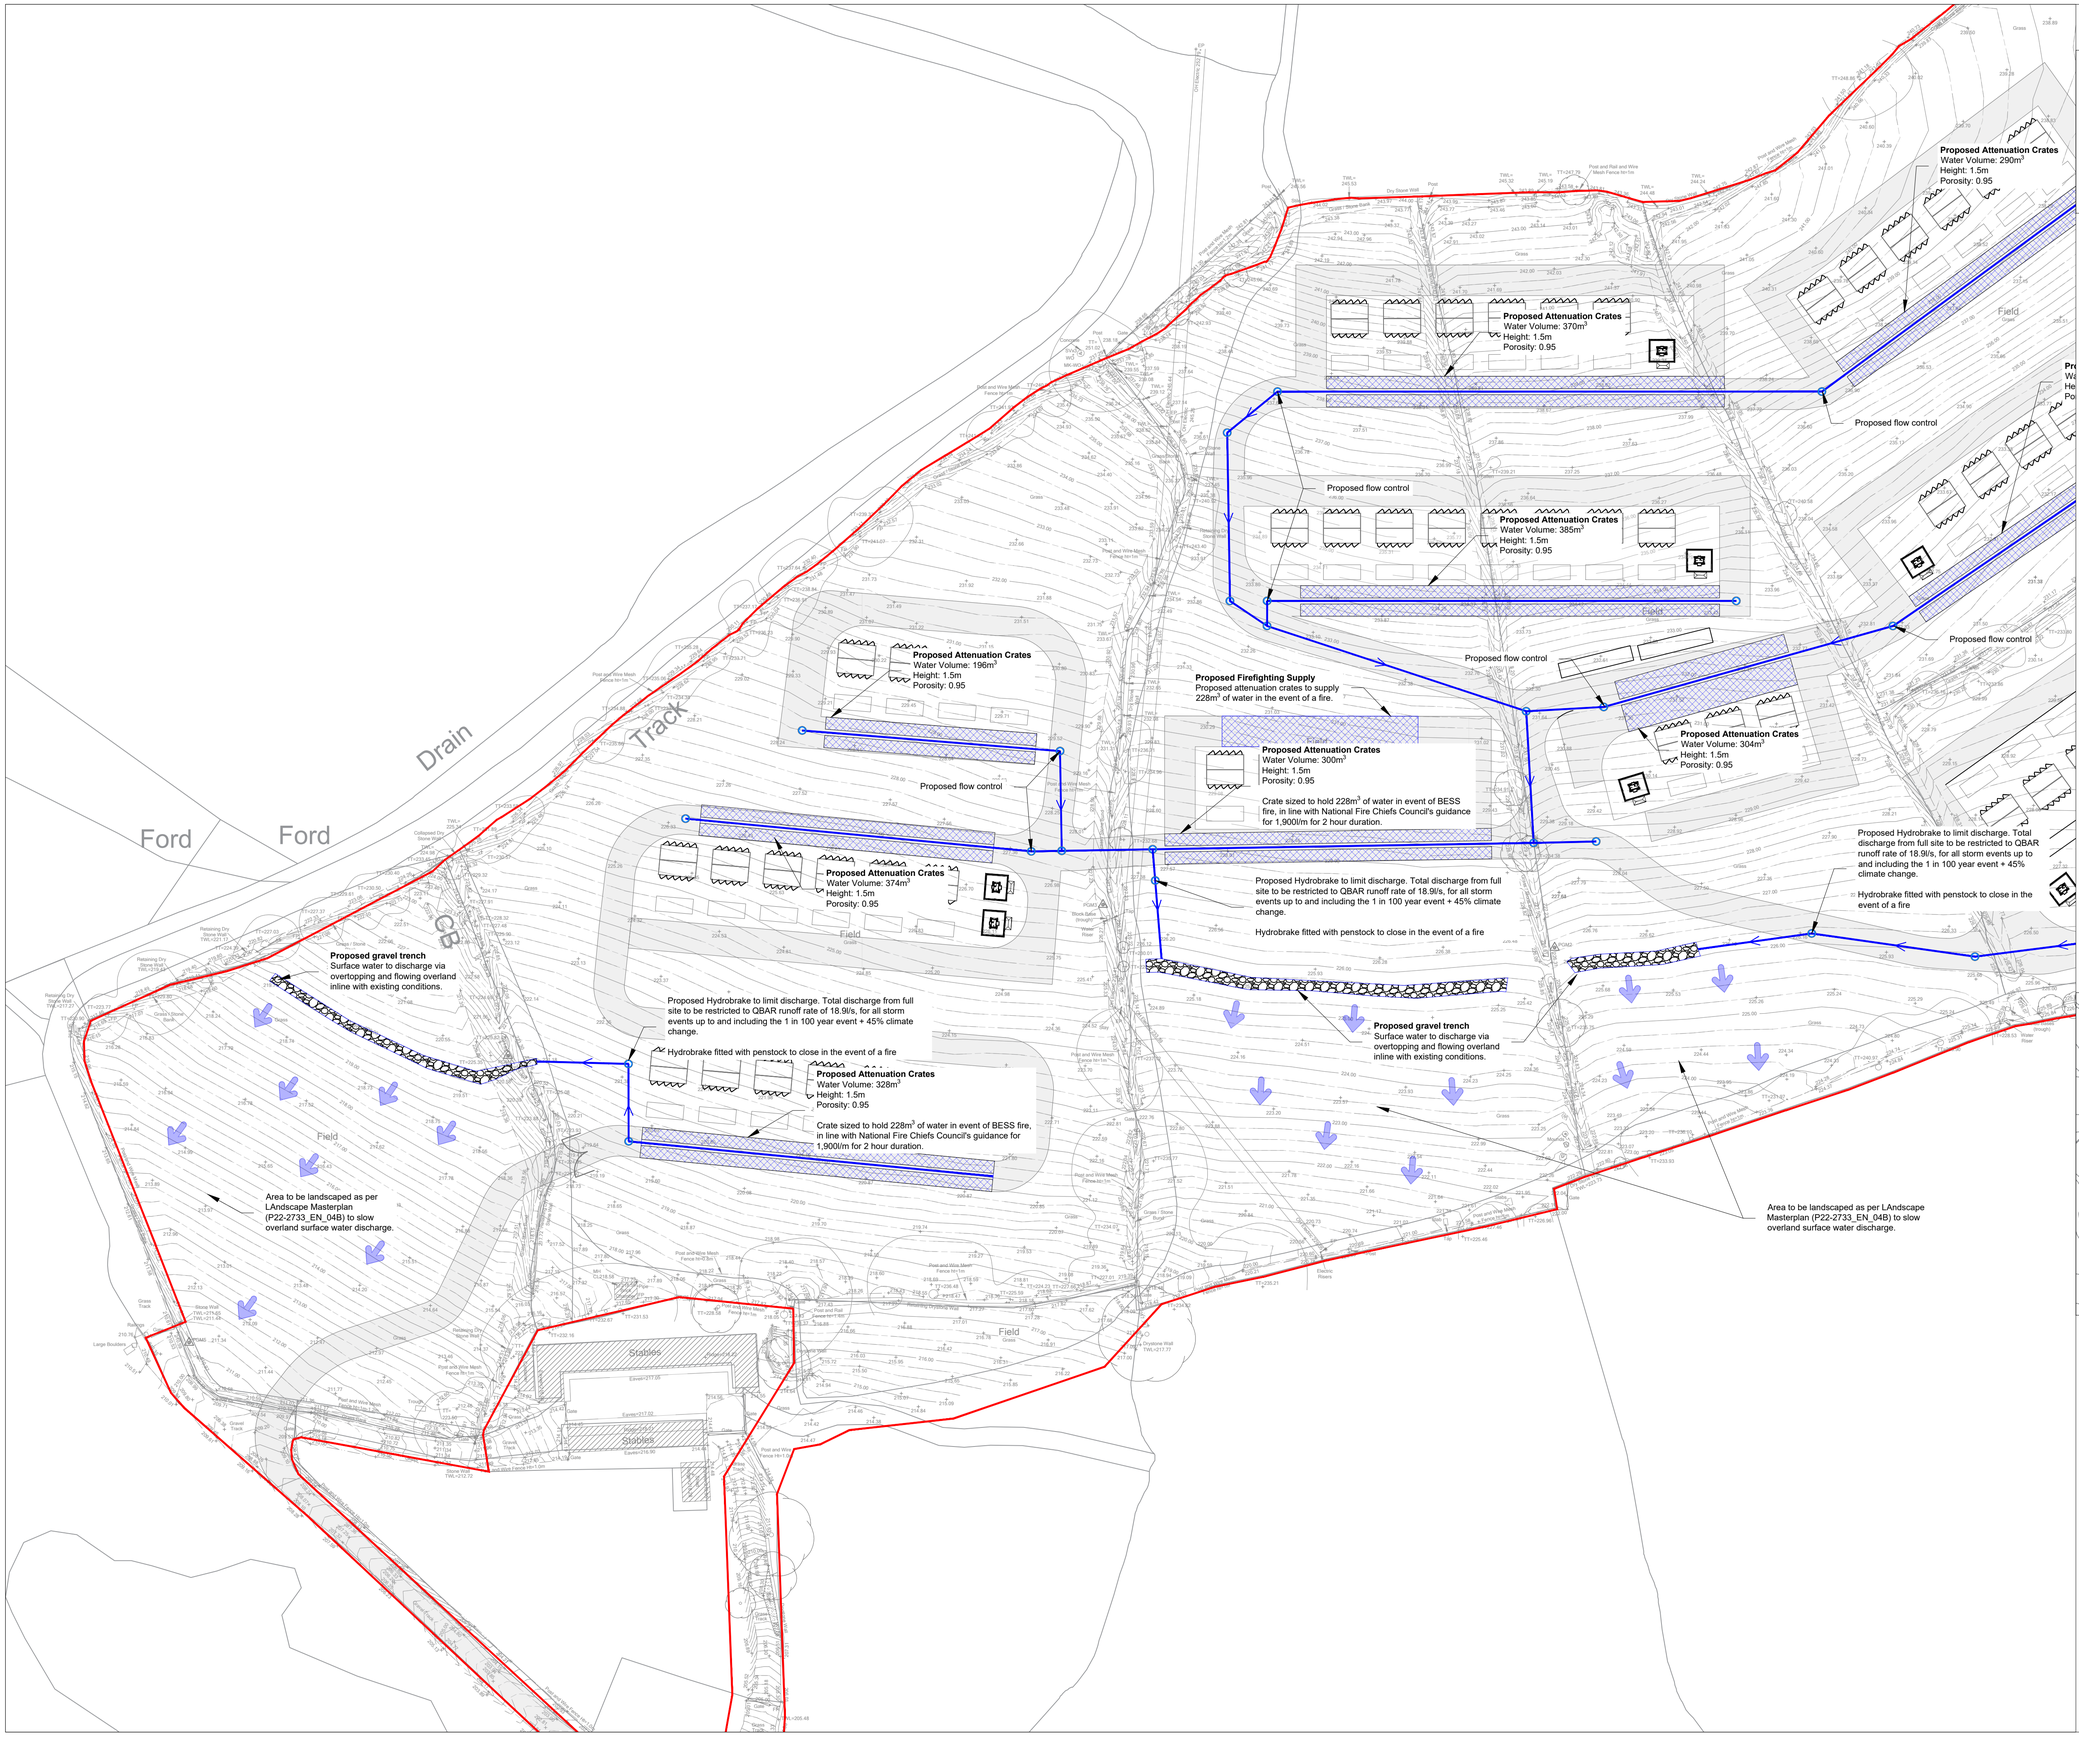

Key:

- Proposed Manhole
- Proposed Pipe
- Proposed Attenuation Crates
- Proposed Gravel Trench
- Overland Flow Route

1:500 0 12.5m 25m

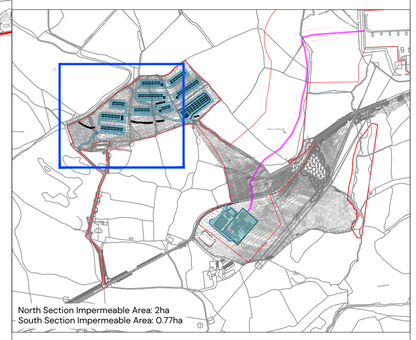

REV	DATE	DESCRIPTION	REVISED	CHECKED	APPROVED
P2	13/02/2025	Updated client and site details	HYC	SAJ	SAJ
P1	07/02/2025	First issue.	AJM	SAJ	SAJ

Drainage Strategy
Sheet 1

Land North and South of National Road Cilfynydd

CLIENT:
REWE 2 Ltd

DATE: 07/02/2025
SCALE: 1:500@A1
DRAWN BY: AJM
CHECKED BY: SAJ
APPROVED BY: SAJ

DRAWING NUMBER: P22-2733- PEG -XX-XX-DR-C- 3001 -P2
PG OFFICE / TEAM: BRS-IN

PEGASUS REF No: P22-2733
DRAWING STATUS: S2

PEGASUS GROUP

© Pegasus Planning Group Limited. © Crown copyright and database rights OS 100042093. Promap Licence number 100020449. EmapSite Licence number 0100031673. Terms & Conditions @ pegasusgroup.co.uk