A1

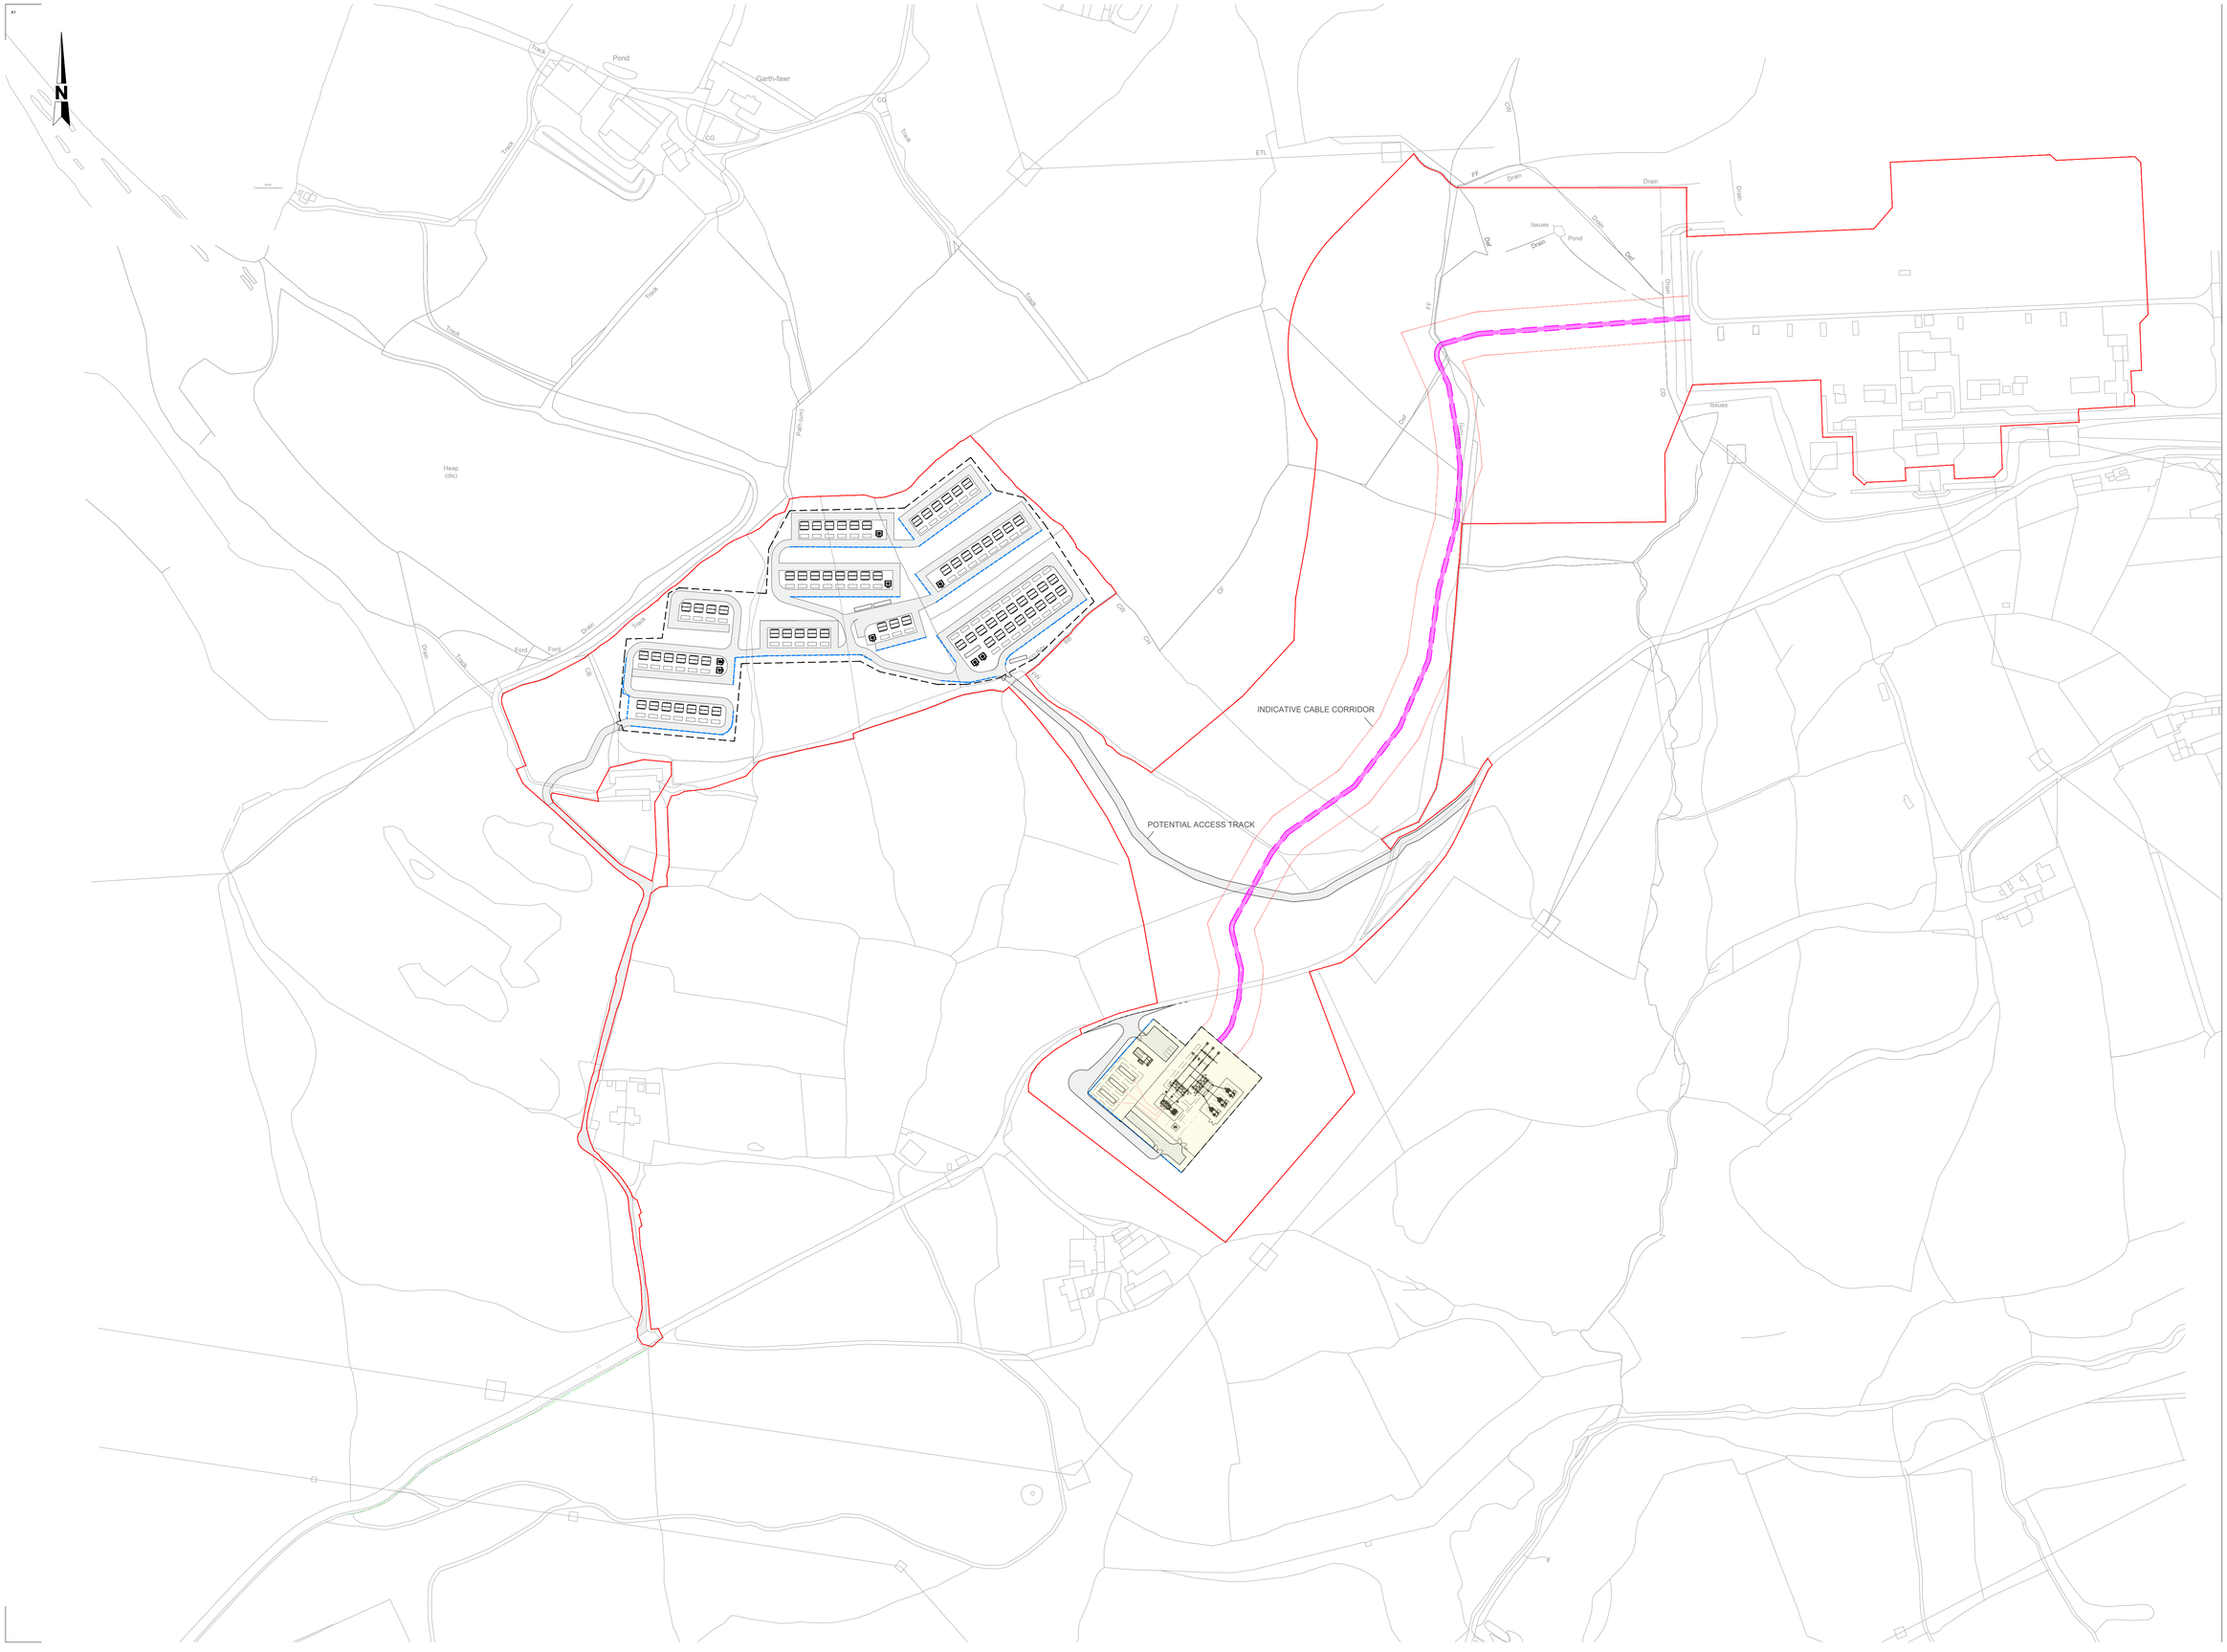

THIS INFORMATION IS CONFIDENTIAL AND THE PROPERTY OF WINDEL ENERGY. IT IS RELEASED ON CONDITION THAT NONE OF THE INFORMATION SHALL BE DISCLOSED TO ANY THIRD PARTY OR REPRODUCED IN WHOLE OR PART WITHOUT THE PRIOR CONSENT IN WRITING OF WINDEL ENERGY.

NOTES:

1. ALL DIMENSIONS TO BE CONFIRMED ON SITE PRIOR TO INSTALLATION
2. ALL DIMENSIONS ARE INDICATIVE AND IN METERS (M) UNLESS STATED OTHERWISE

LEGEND:

- RED LINE BOUNDARY
- LOCATIONS OF ACOUSTIC FENCING
- 5m WIDE ACCESS TRACK
- LOCATION OF SECURITY FENCING
- SPARE PARTS CONTAINER
- 2 BESS CONTAINERS IN BACK TO BACK ARRANGEMENT
- INVERTER/TRANSFORMER STATION (SMA)
- AUXILIARY TRANSFORMER
- INDICATIVE 400kV CABLE ROUTE

Yellow Area indicates Substation area, for details on equipment please see substation plan and elevations.

REV	DATE	BY	CHECKED	APPROVED
P01	13-02-25	WS	MS	JK
FIRST ISSUE				

Windel Energy
510 Blyth Workspace, Commissioners Quay, Quay Road, Blyth NE24 3AG
Phone: +44 (0) 191 406 6209
www.windelenergy.co.uk

CLIENT
REWE 2 LIMITED

PROJECT TITLE
NATIONAL ROAD BESS

DRAWING TITLE
BESS SITE LAYOUT

SCALE @ A1
1:2000

JOB No.	REV:
02	21

DRAWING No.
WIN-SOL-02-DR-03-01-01